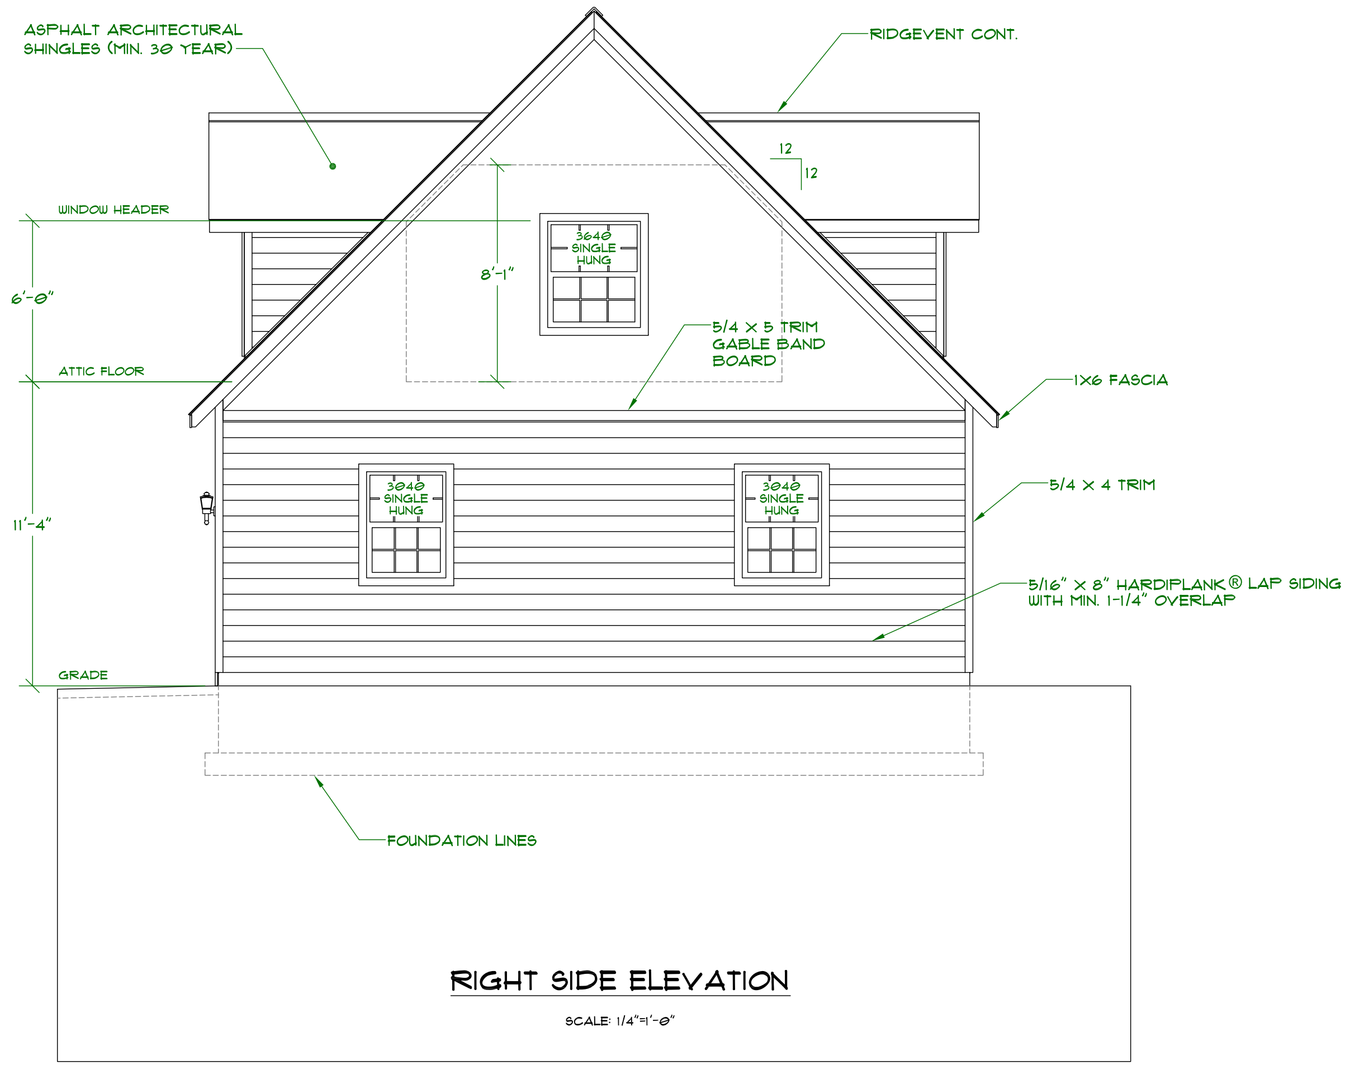

RIGHT SIDE ELEVATION

SCALE: 1/4"=1'-0"

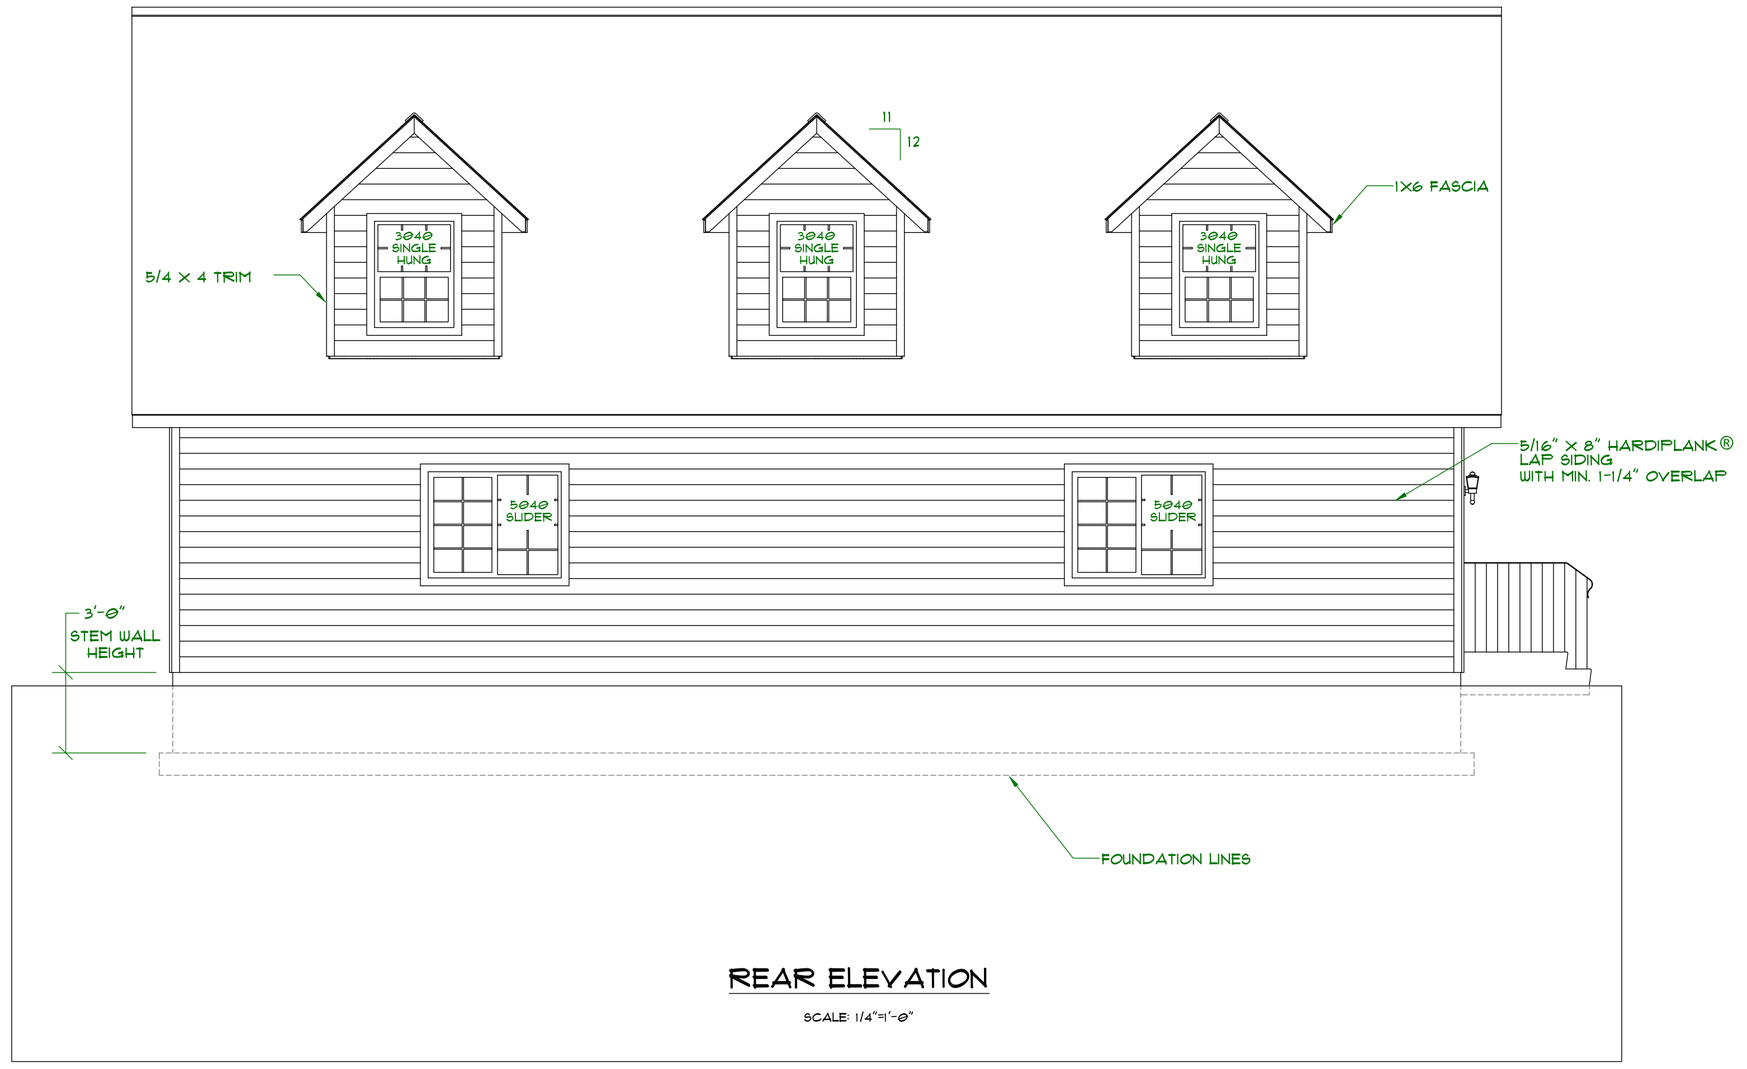

REAR ELEVATION

SCALE: 1/4"=1'-0"

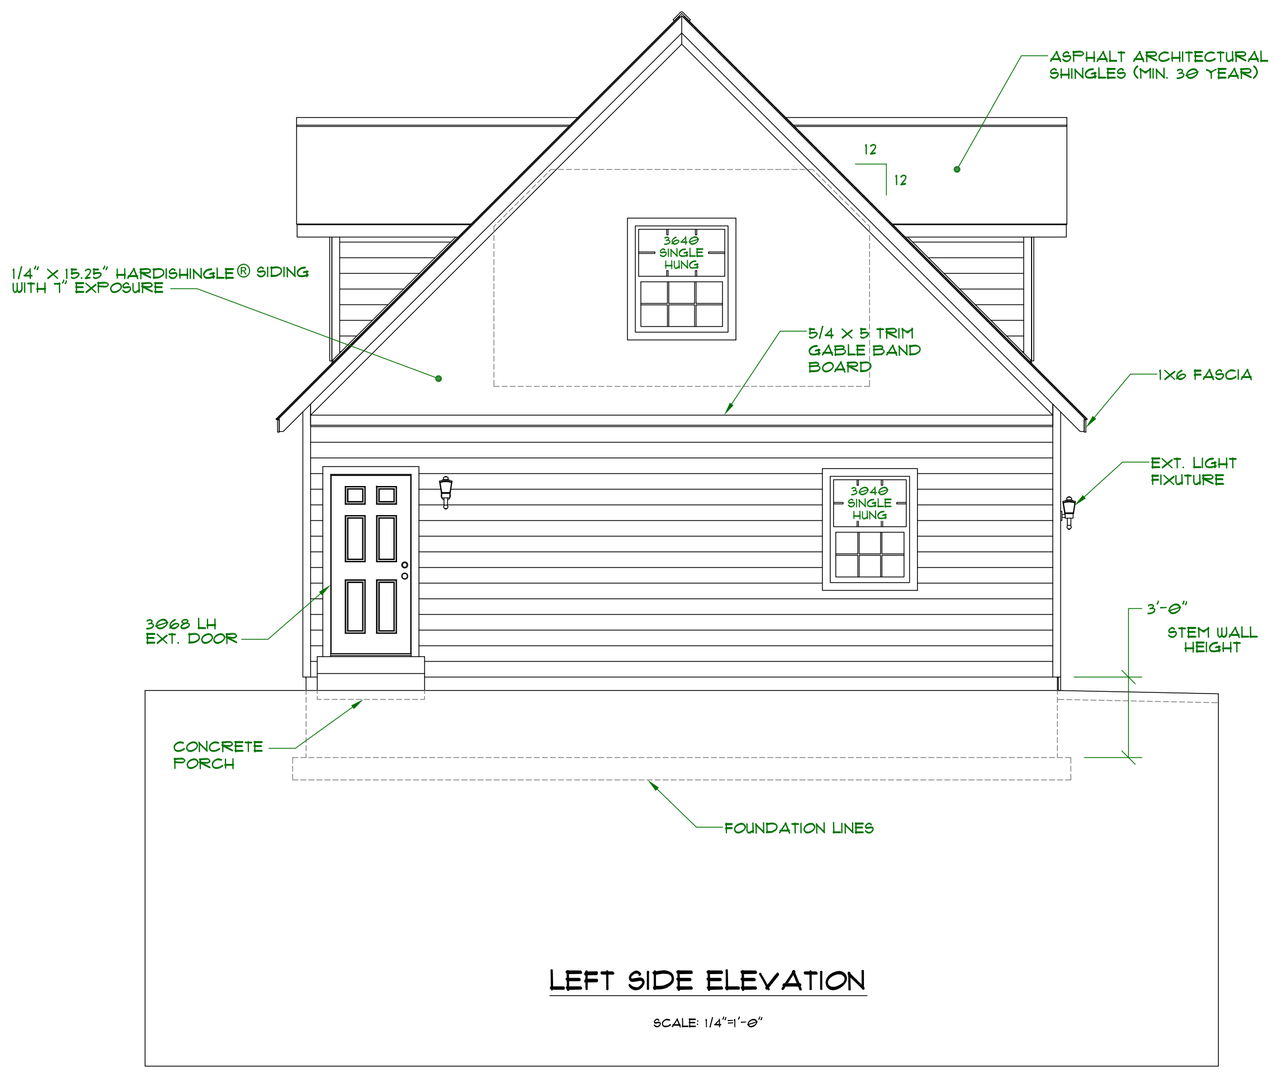

LEFT SIDE ELEVATION

SCALE: 1/4"=1'-0"

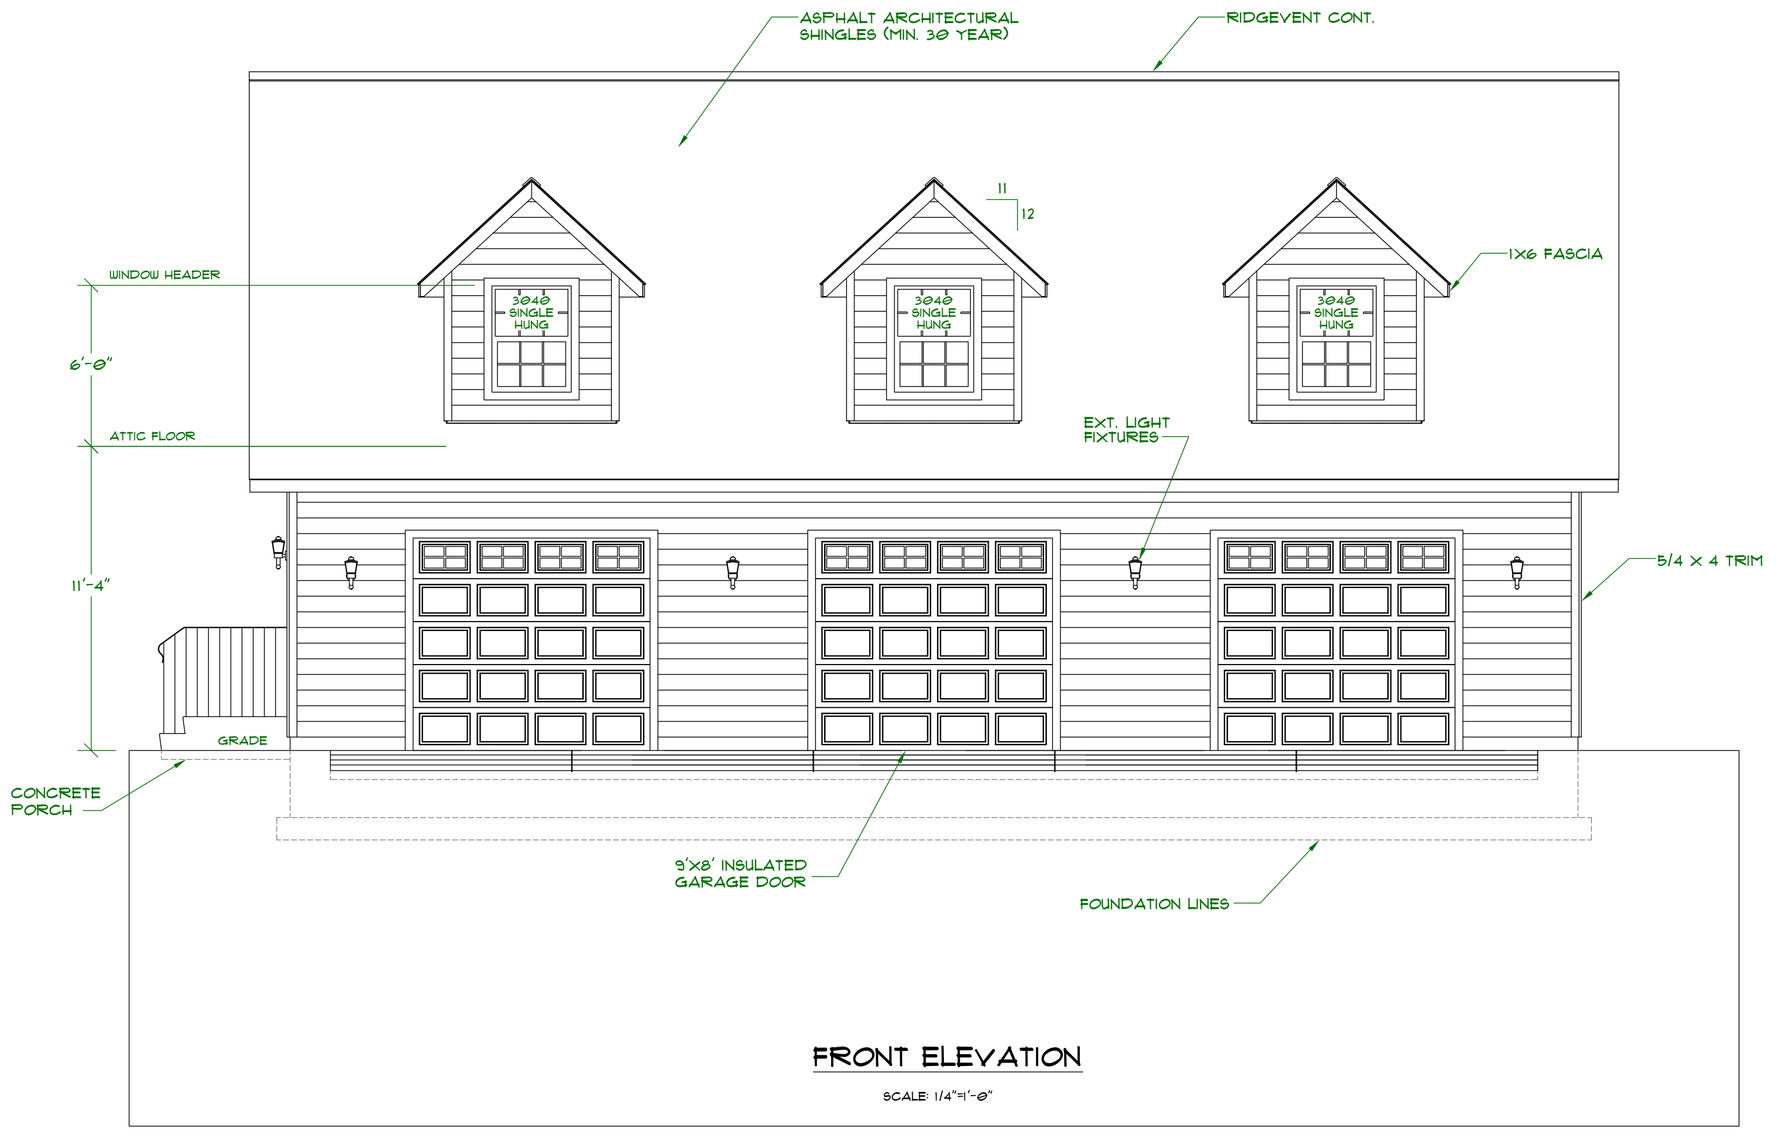

FRONT ELEVATION

SCALE: 1/4"=1'-0"

MEDEEK DESIGN
INC.
3550 SW COYLE BEACH, WA 98515
(P) 425.741.5555
DEBORA@MEDEEK.COM

THESE PLANS ARE COPYRIGHTED AND REMAIN THE PROPERTY OF MEDEEK DESIGN INC. ANY REPRODUCTION OR USE OF THESE PLANS WITHOUT THE EXPRESSED WRITTEN CONSENT OF MEDEEK DESIGN INC. IS PROHIBITED.

PLAN NO. GARAGE4828B-A6D-3
REVISION: A.1
SCALE: 1/4"

DESIGNED BY: NFW
DATE: 1/23/2013

SHEET CONTENTS: ELEVATIONS

REVISION HISTORY:

CUSTOMER:
LOCATION:

SHEET 2 OF 18

PRINTED: 2/3/2013 LAST SAVED BY: Administrator