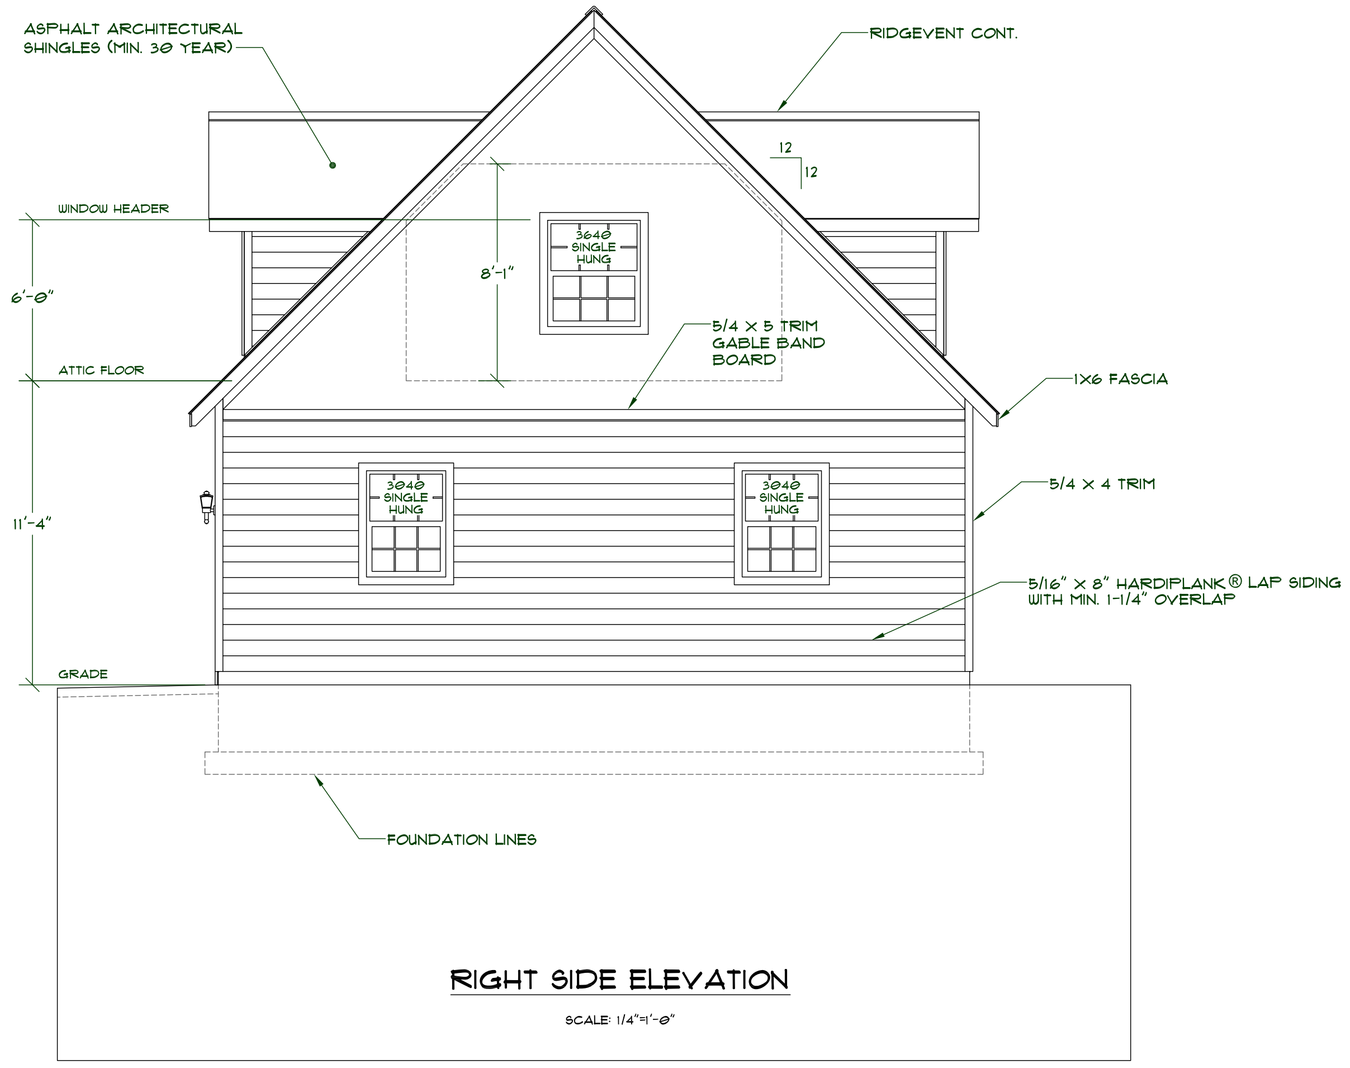

RIGHT SIDE ELEVATION

SCALE: 1/4"=1'-0"

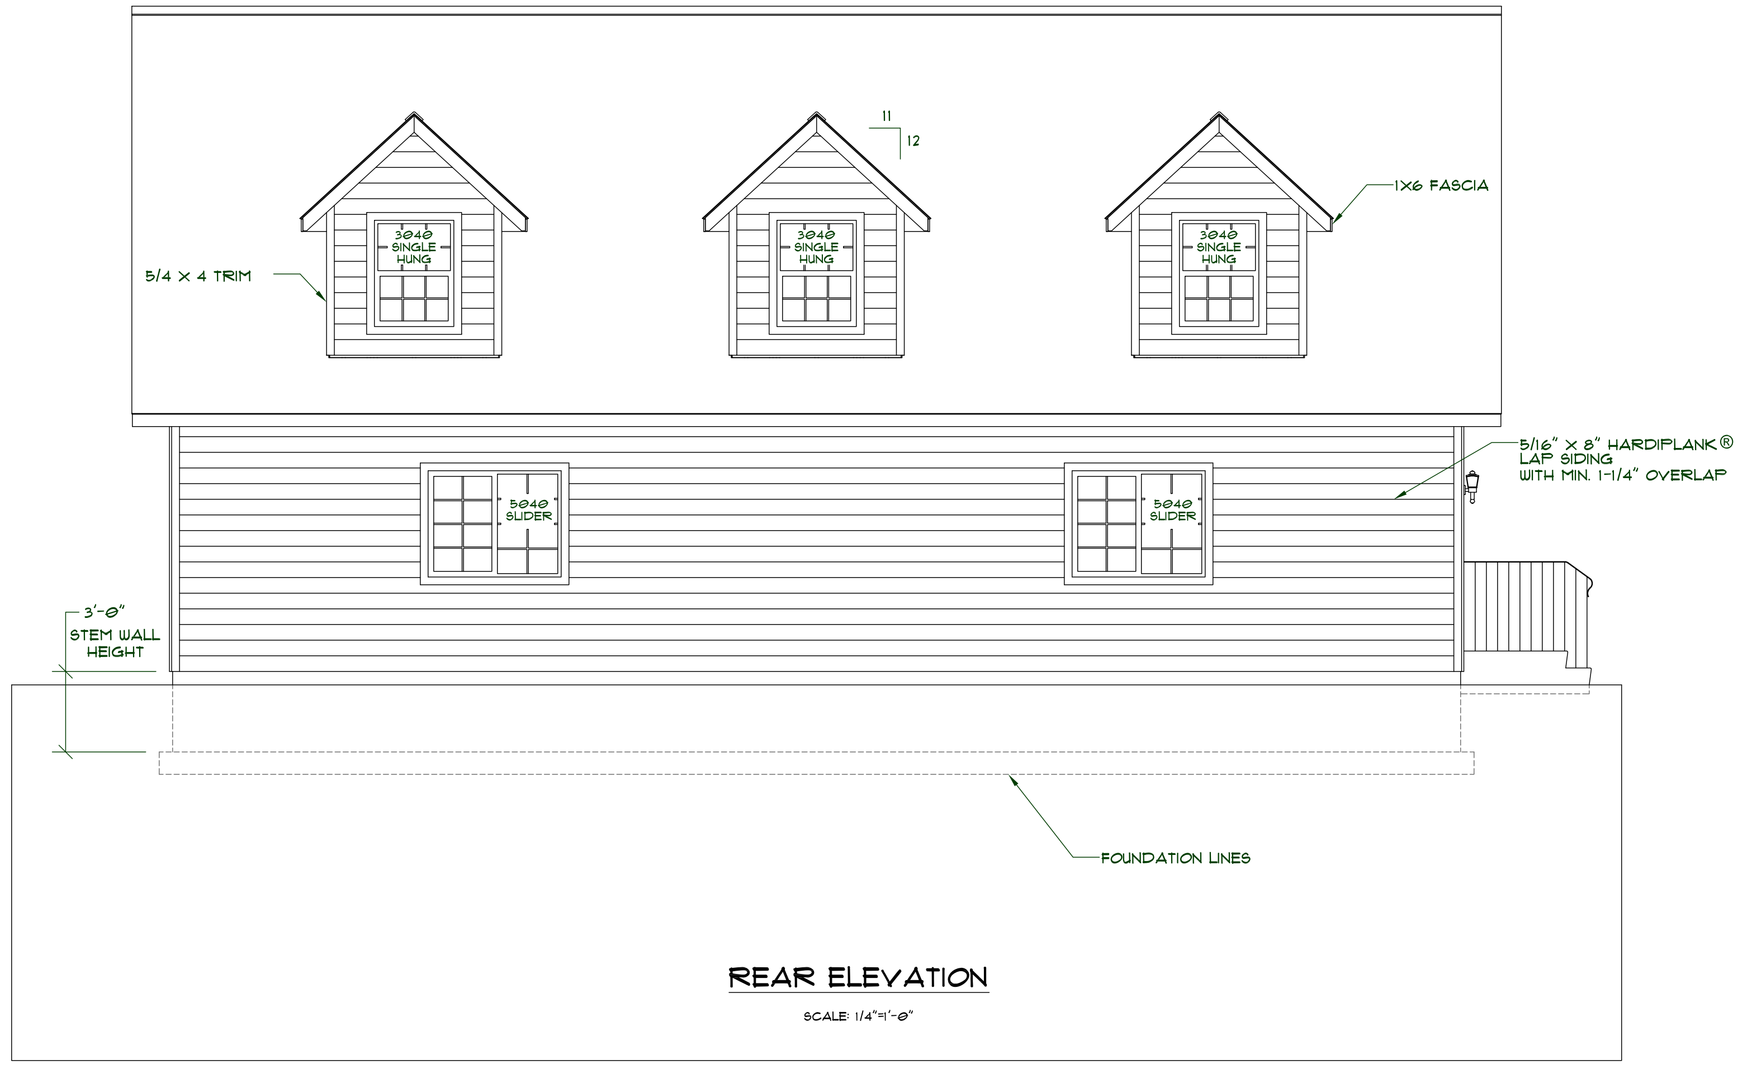

REAR ELEVATION

SCALE: 1/4"=1'-0"

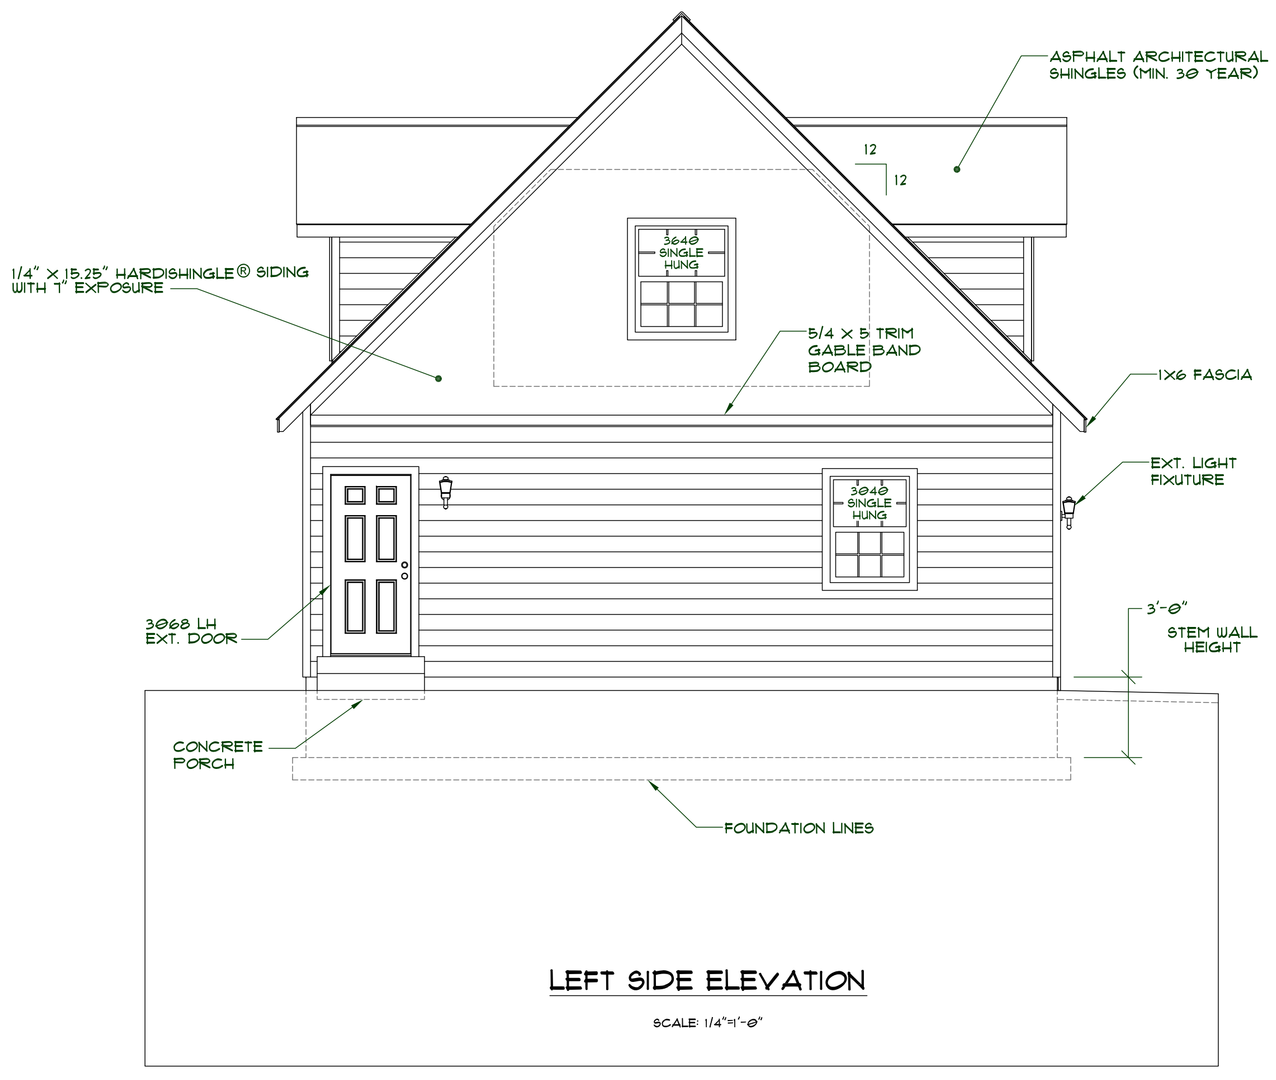

LEFT SIDE ELEVATION

SCALE: 1/4"=1'-0"

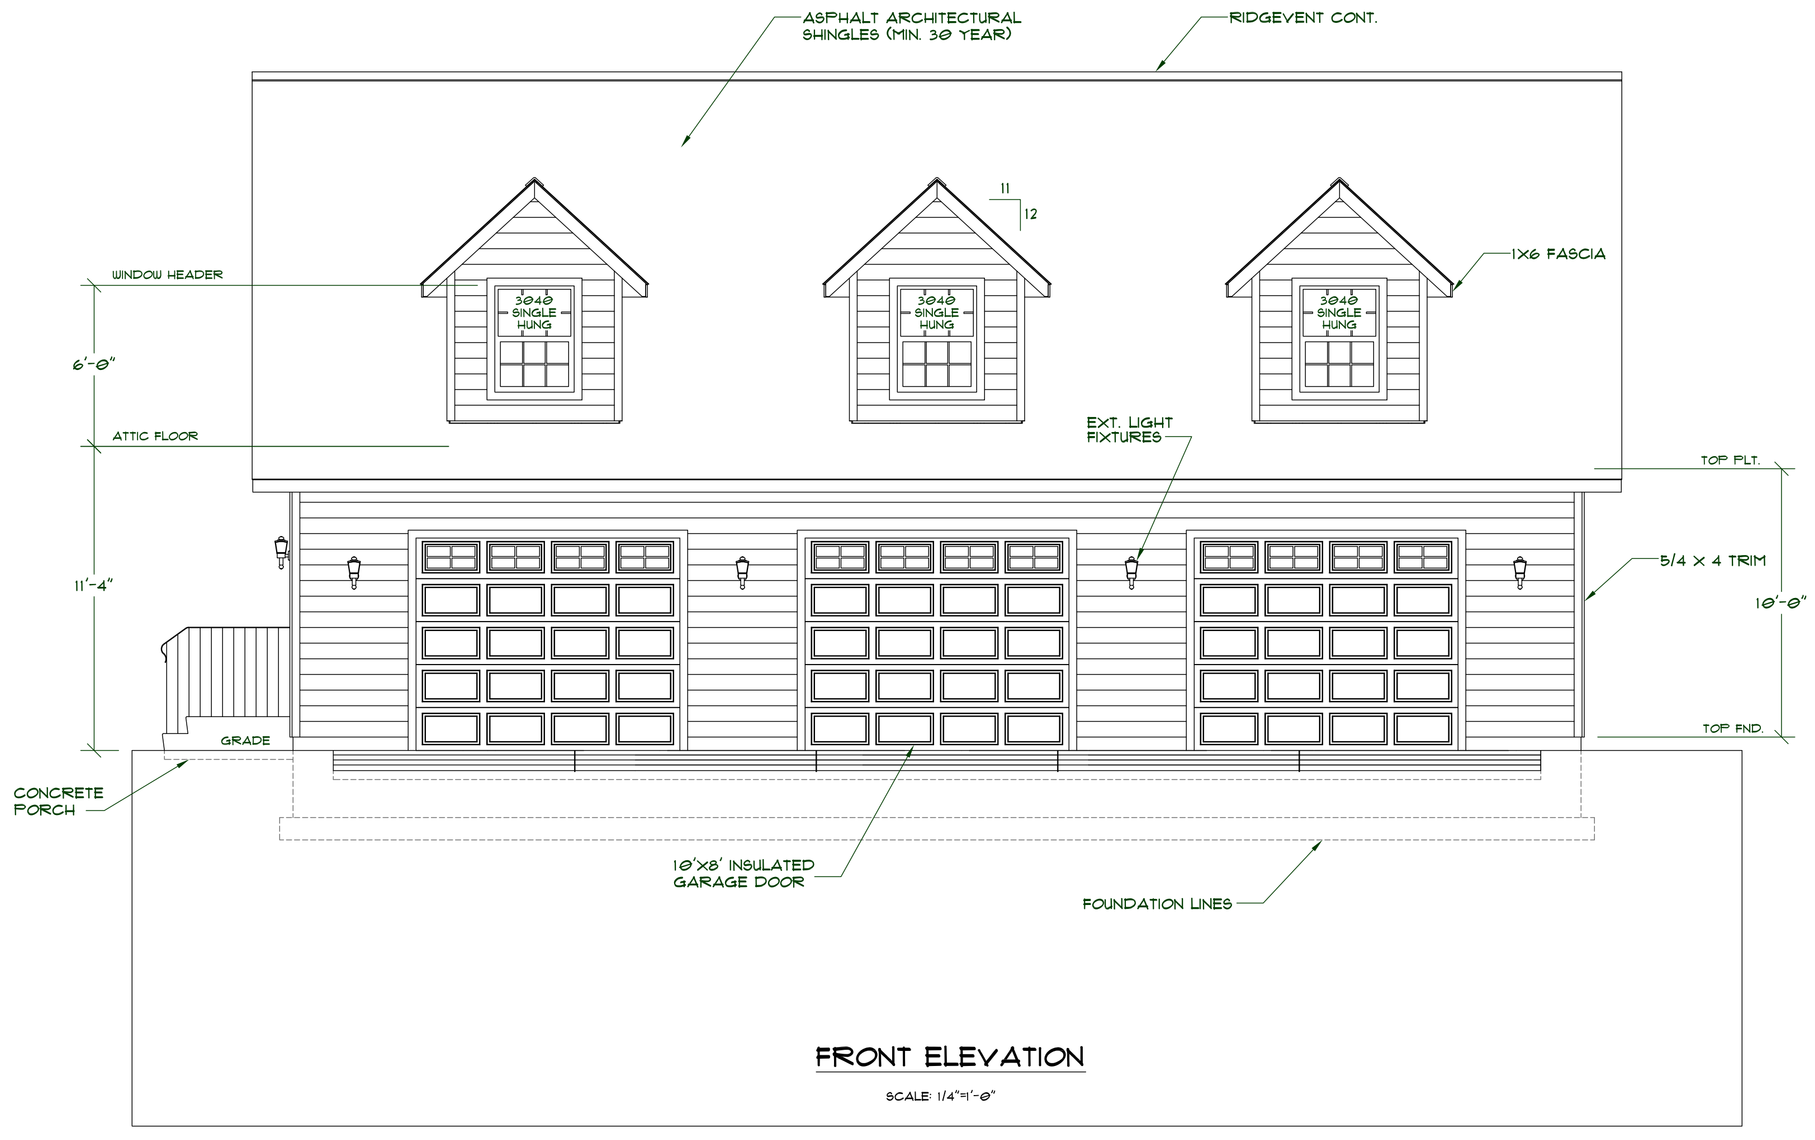

FRONT ELEVATION

SCALE: 1/4"=1'-0"

MEDEEK DESIGN INC.
35508 SW GOWAN BEACH AVE 97035
(971)400.7410
DEBORA@MEDEEK.COM

ALL DRAWINGS AND DESIGNS THEREIN ARE & SHALL REMAIN THE PROPERTY OF MEDEEK DESIGN INC. AND WERE CREATED FOR USE ON THE SPECIFIED PROJECT. THEY ARE NOT TO BE USED IN ANY WAY WITHOUT THE EXPRESS PERMISSION OF THE DESIGNER OF RECORD.

PLAN NO. GARAGE4828B-A6D-3 SCALE: 1/4"

REVISION: A.1

DESIGNED BY: NFW

DATE: 1/23/2013

SHEET CONTENTS: ELEVATIONS

REVISION HISTORY:

CUSTOMER:

LOCATION:

SHEET 2 OF 18

PRINTED: 2/5/2013 LAST SAVED BY: Administrator