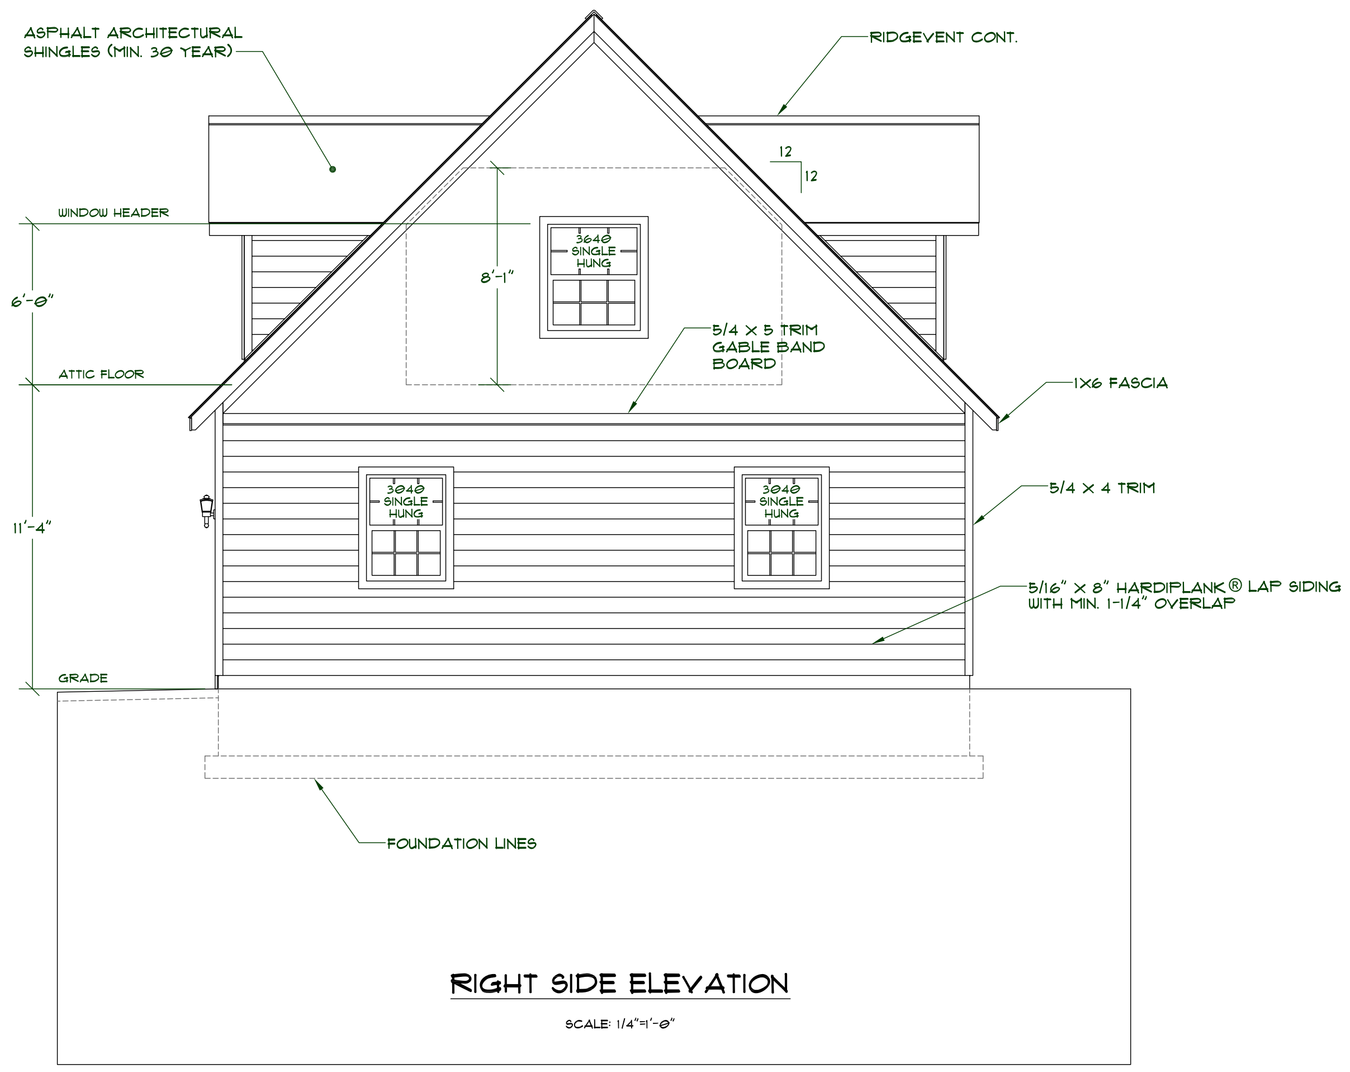

RIGHT SIDE ELEVATION

SCALE: 1/4"=1'-0"

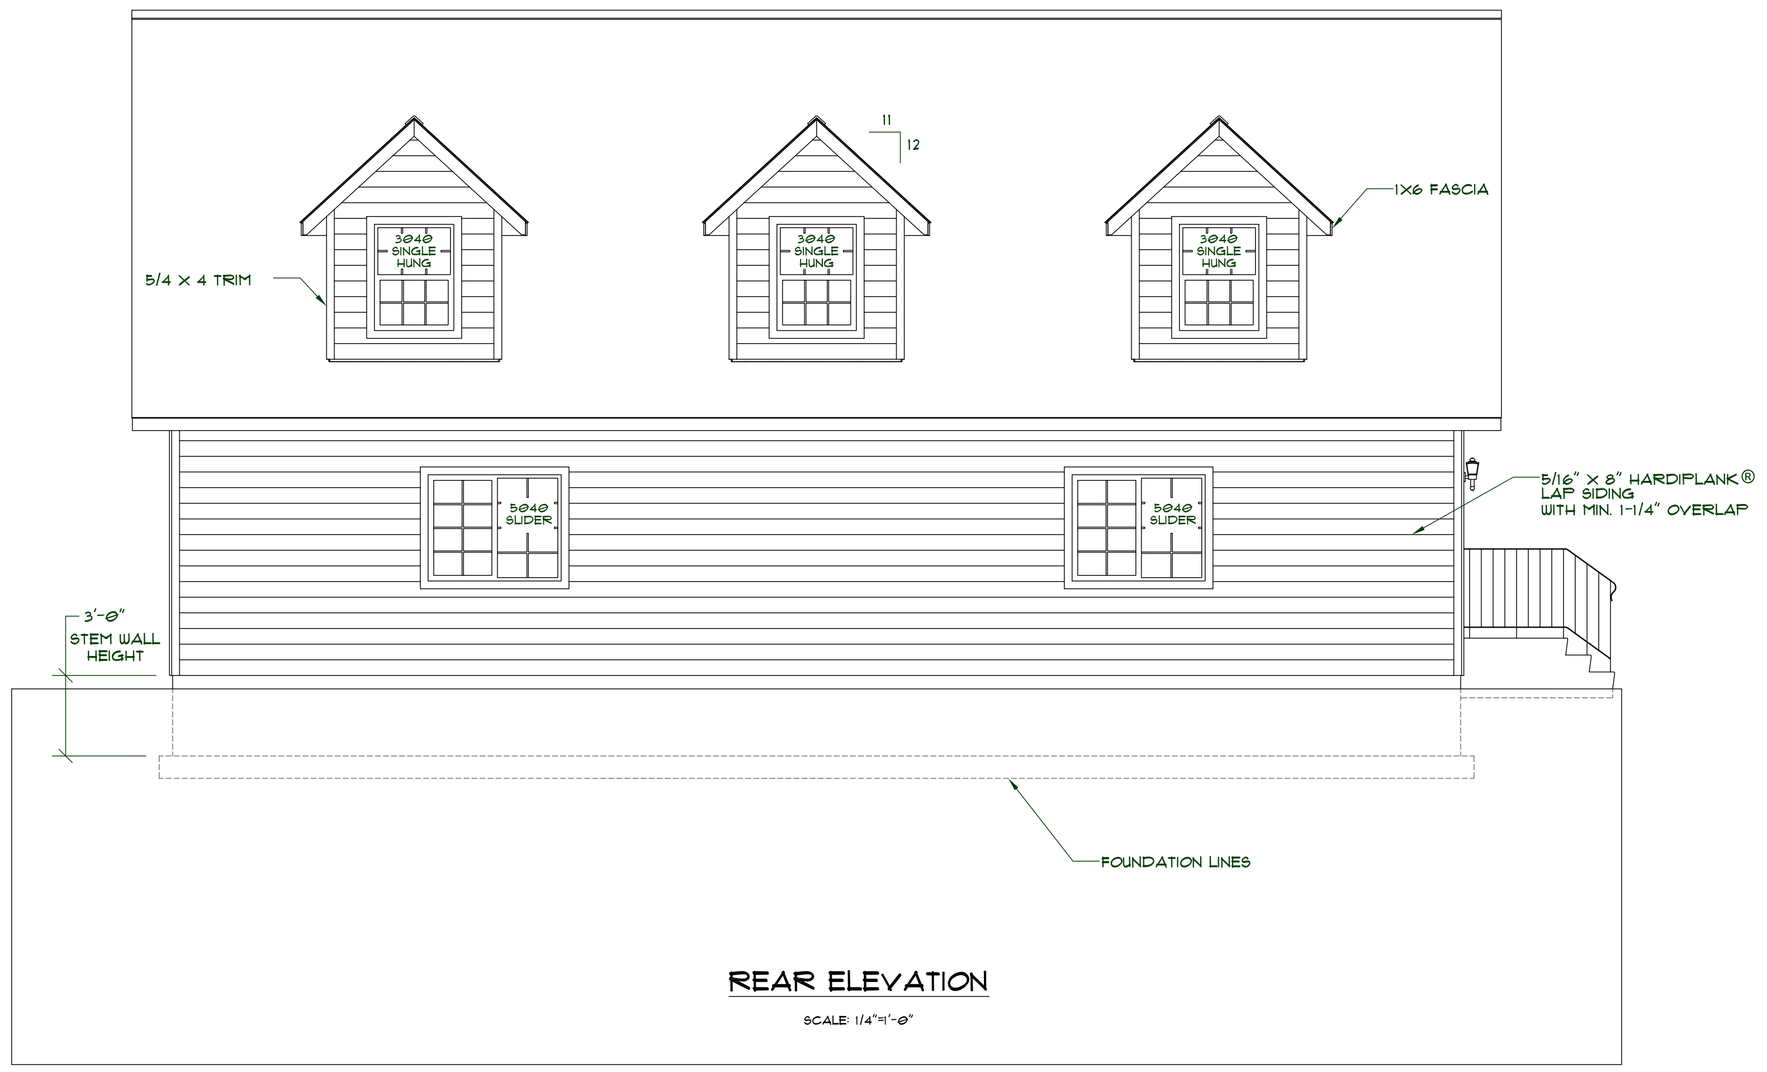

REAR ELEVATION

SCALE: 1/4"=1'-0"

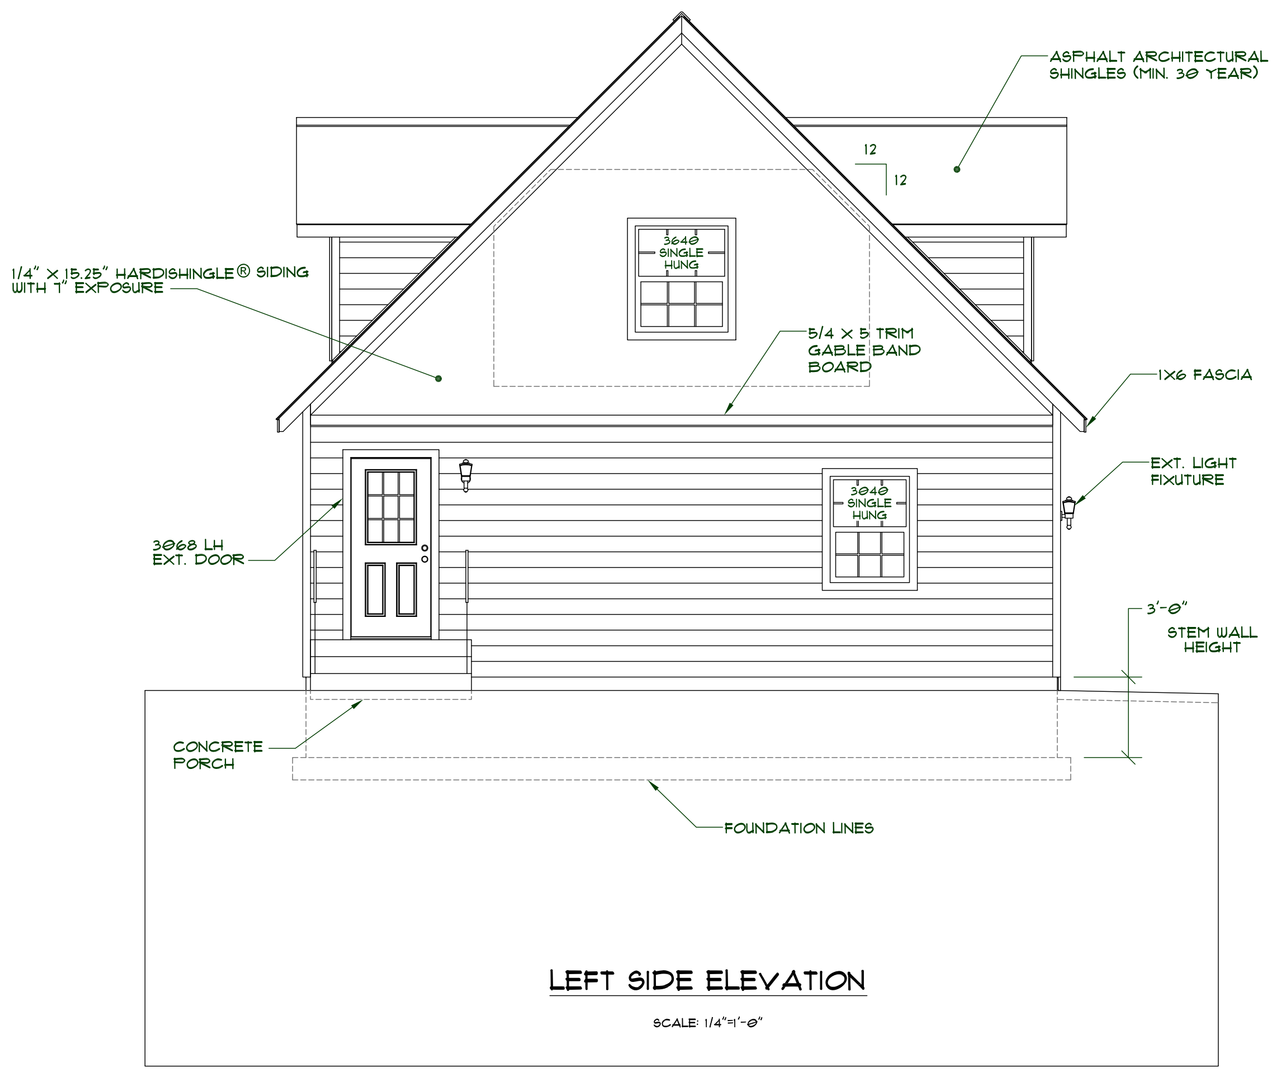

LEFT SIDE ELEVATION

SCALE: 1/4"=1'-0"

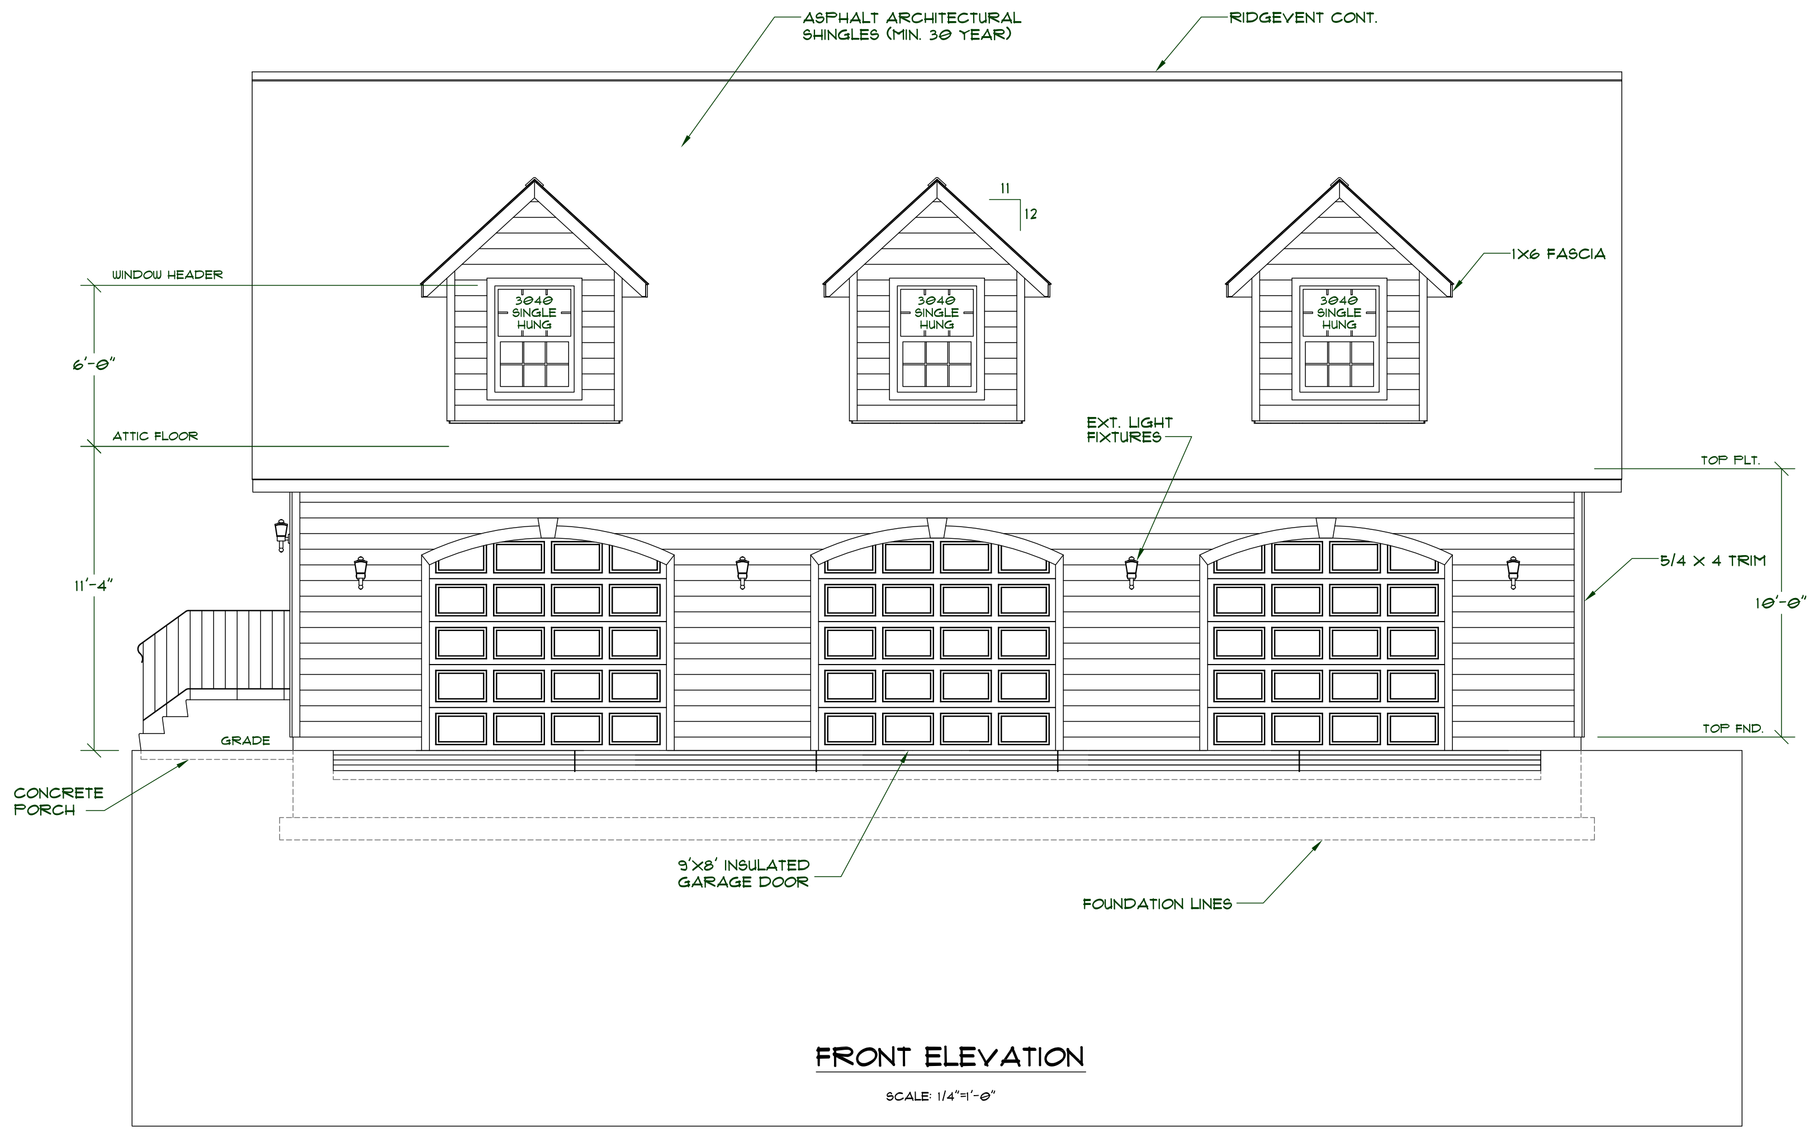

FRONT ELEVATION

SCALE: 1/4"=1'-0"

MEDEEK DESIGN INC.
35508 SE COLLINS BEACH AVE 98223
(P) 425.714.1555
DESIGN@MEDEEK.COM

THESE PLANS ARE PROTECTED UNDER THE COPYRIGHT LAWS OF THE UNITED STATES AND ARE THE PROPERTY OF MEDEEK DESIGN INC. ANY REPRODUCTION OR UNAUTHORIZED USE WITHOUT THE EXPRESS WRITTEN CONSENT OF MEDEEK DESIGN INC. IS STRICTLY PROHIBITED.

PLAN NO. GARAGE4828B-A6D-3 REVISION: A.1 SCALE: 1/4"

DESIGNED BY: NFW DATE: 1/23/2013

SHEET CONTENTS: ELEVATIONS

REVISION HISTORY:

CUSTOMER: LOCATION:

SHEET 2 OF 18