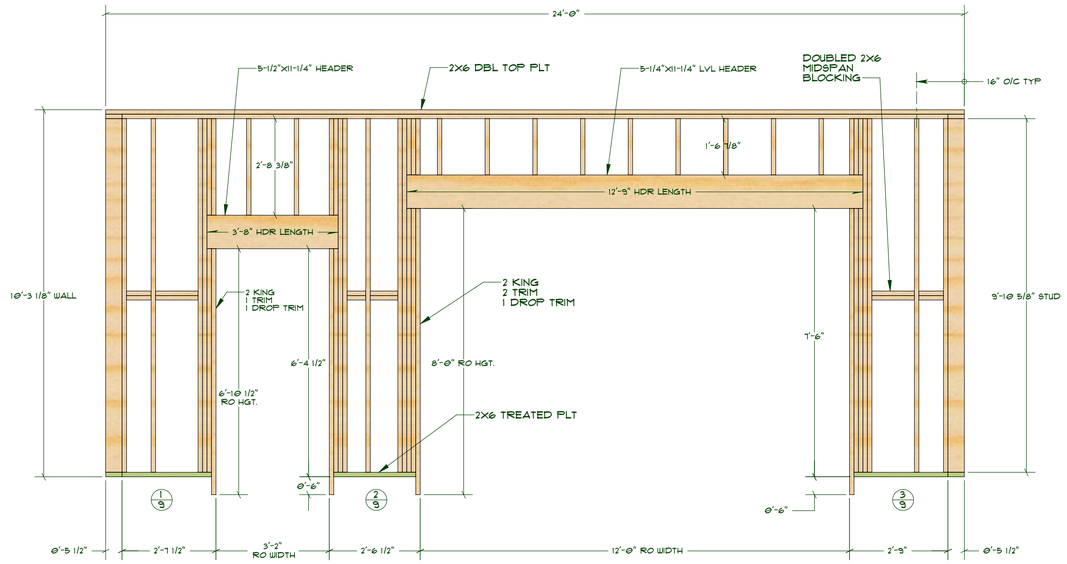

FRONT WALL FRAMING

SCALE: 1/2"=1'-0"

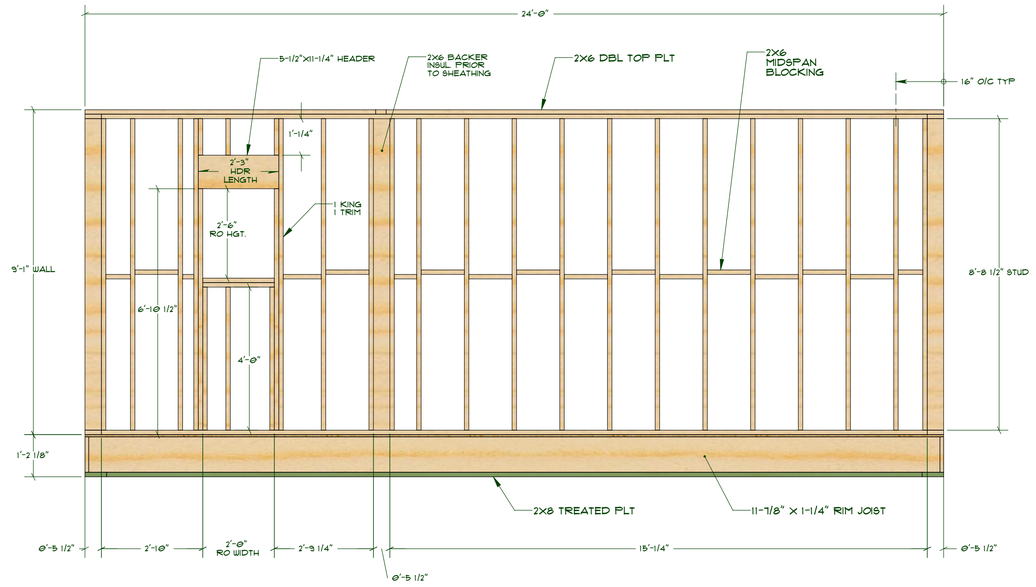

REAR WALL FRAMING

SCALE: 1/2"=1'-0"

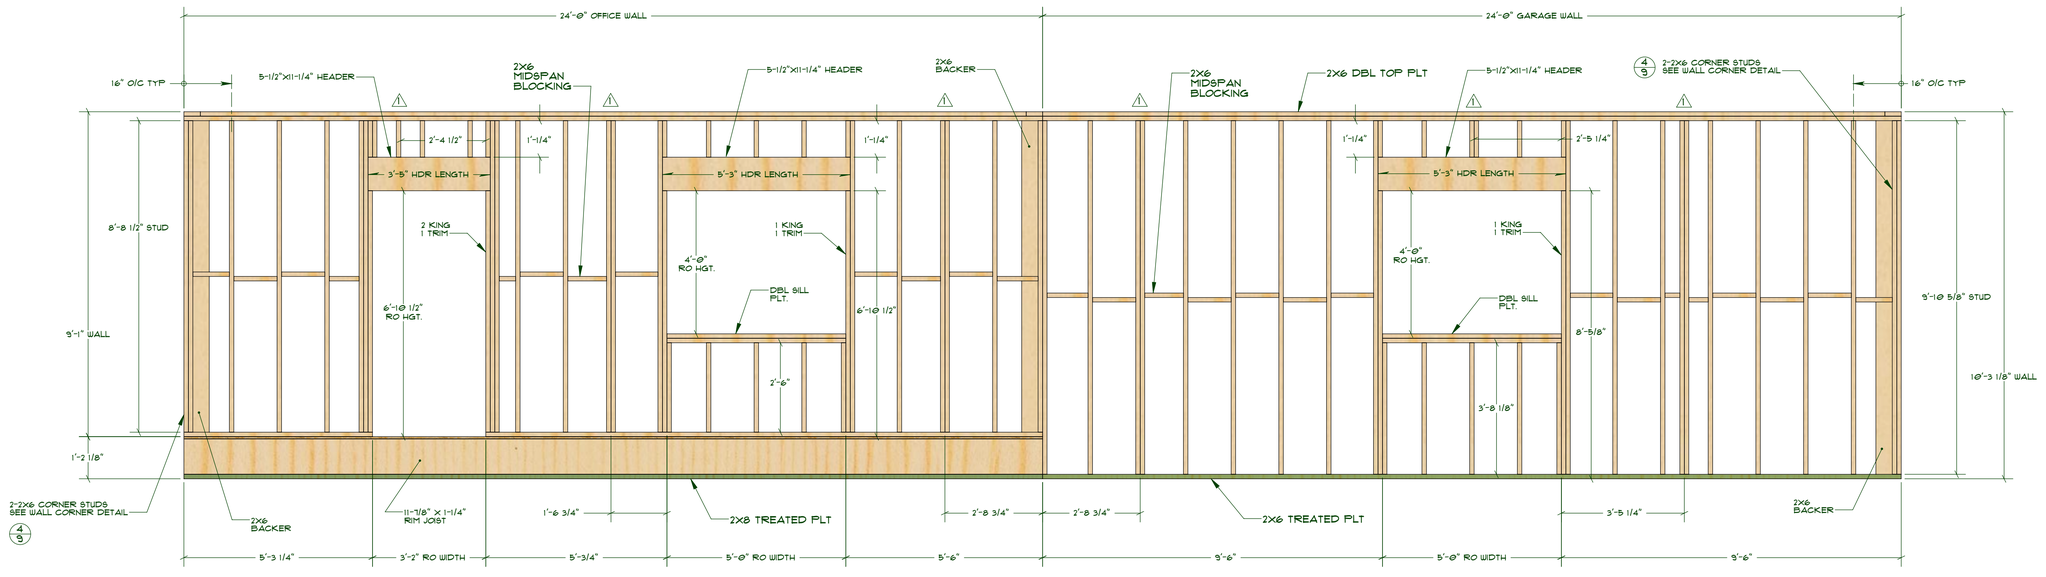

LEFT WALL FRAMING

SCALE: 1/2"=1'-0"

WALL FRAMING NOTES:

1. VERIFY ALL ROUGH OPENING WIDTHS AND HEIGHTS.
2. ALL EXTERIOR WALLS 2X6 STUDS UNLESS OTHERWISE INDICATED.
3. ALL INTERIOR WALL 2X4 STUDS UNLESS OTHERWISE INDICATED.
4. SEE SHEET 3 FOR EMBEDDED HOLDOWNS PLACEMENT.
5. EXT. WALLS 7/16 OSB SHEATHING AND NAILED W/ 8d NAILS @ 6" O/C EDGES AND 12" O/C FIELD.

⚠ 2X6 STUD REINF. FOR VERTICAL LOAD TRANSFER OF GIRDER TRUSSES.

MEDEEK DESIGN INC.
443 HEATH DR. CHEMAINUS, BC V0R 1K7
(250) 324-1111
DESIGN.MEDEEK.COM

THESE PLANS ARE COPYRIGHTED MEDEEK DESIGN INC. ©
ALL RIGHTS RESERVED. REPRODUCTION OR USE OF THESE DRAWINGS WITHOUT PERMISSION IS PROHIBITED BY LAW.

PLAN NO. 9HOP4824-A6DB
REVISION: A.1
SCALE: 1:24

DESIGNED BY: NPW
DATE: 3/6/2012

SHEET CONTENTS: WALL FRAMING ELEVATIONS (1)

REVISION HISTORY:

CUSTOMER:
LOCATION:

SHEET 6 OF 18

CREATED: Wednesday, December 28, 2011 - 2011 Medeek Design Systems
DESIGN SOFTWARE: 9HOPE 2012 - 2012 Medeek Design Systems
PRINTED: 5/13/2012 LAST SAVED BY: Administrator