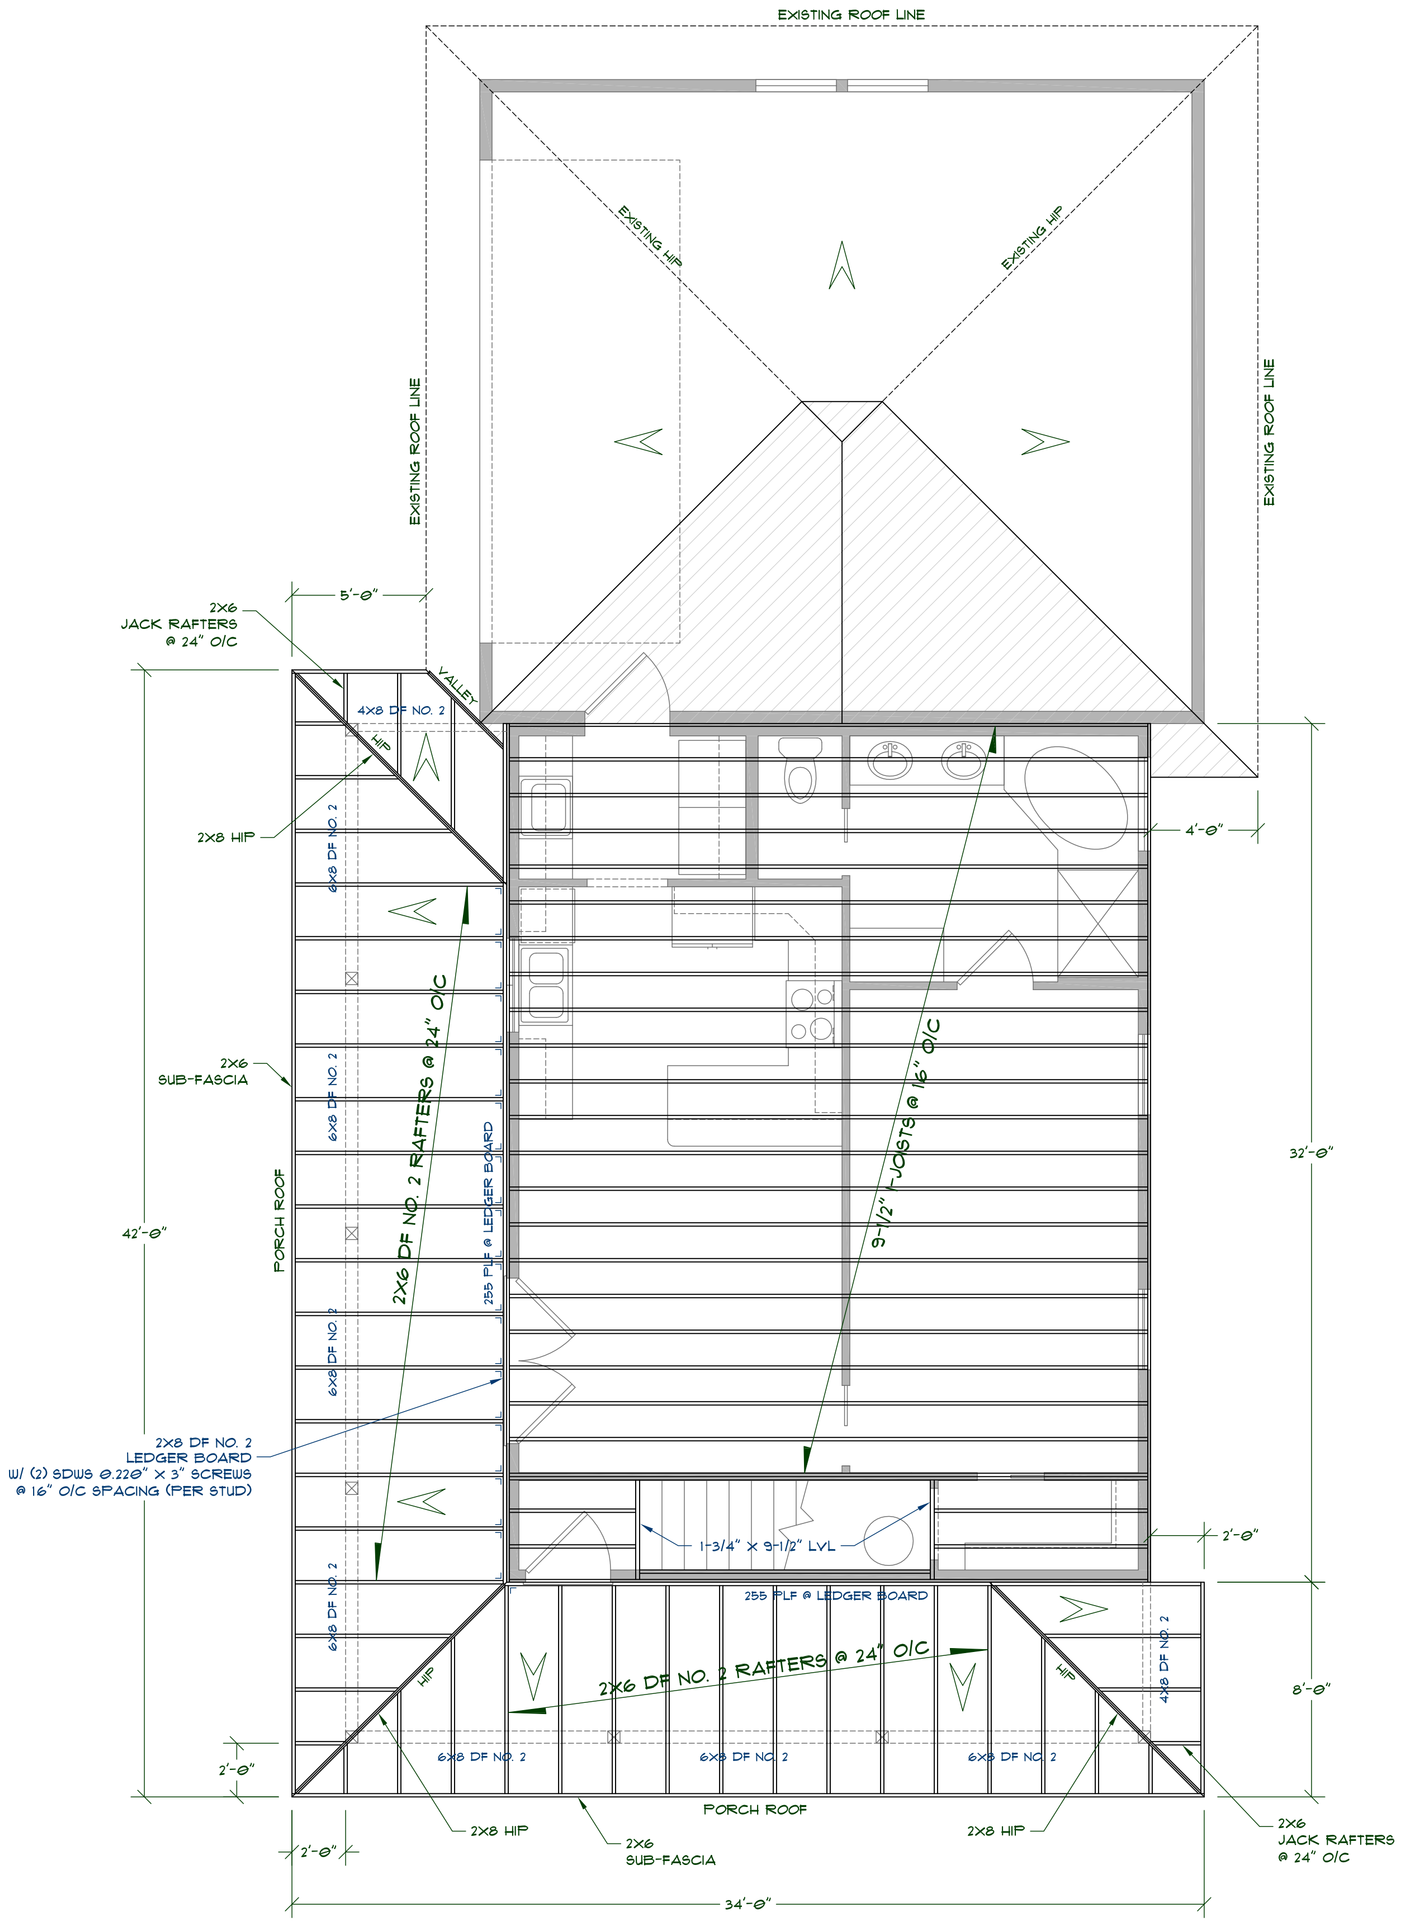
EXISTING ROOF LINE
EXISTING HIP
EXISTING HIP
EXISTING ROOF LINE
EXISTING ROOF LINE
2X6
JACK RAFTERS
@ 24" O/C
5'-0"
VALLEY
4X8 DF NO. 2
HIP
2X8 HIP
4X8 DF NO. 2
4'-0"
2X6
SUB-FASCIA
6X8 DF NO. 2
6X8 DF NO. 2
2X6 DF NO. 2 RAFTERS @ 24" O/C
255 PLF @ LEDGER BOARD
9-1/2" I-JOISTS @ 16" O/C
PORCH ROOF
42'-0"
32'-0"
2X8 DF NO. 2
LEDGER BOARD
W/ (2) SDWS @.226" X 3" SCREWS
@ 16" O/C SPACING (PER STUD)
1-3/4" X 9-1/2" LVL
2'-0"
255 PLF @ LEDGER BOARD
2X6 DF NO. 2 RAFTERS @ 24" O/C
4X8 DF NO. 2
HIP
HIP
8'-0"
2'-0"
6X8 DF NO. 2
6X8 DF NO. 2
6X8 DF NO. 2
PORCH ROOF
2X8 HIP
2X8 HIP
2X6
SUB-FASCIA
2X6
JACK RAFTERS
@ 24" O/C
2'-0"
34'-0"