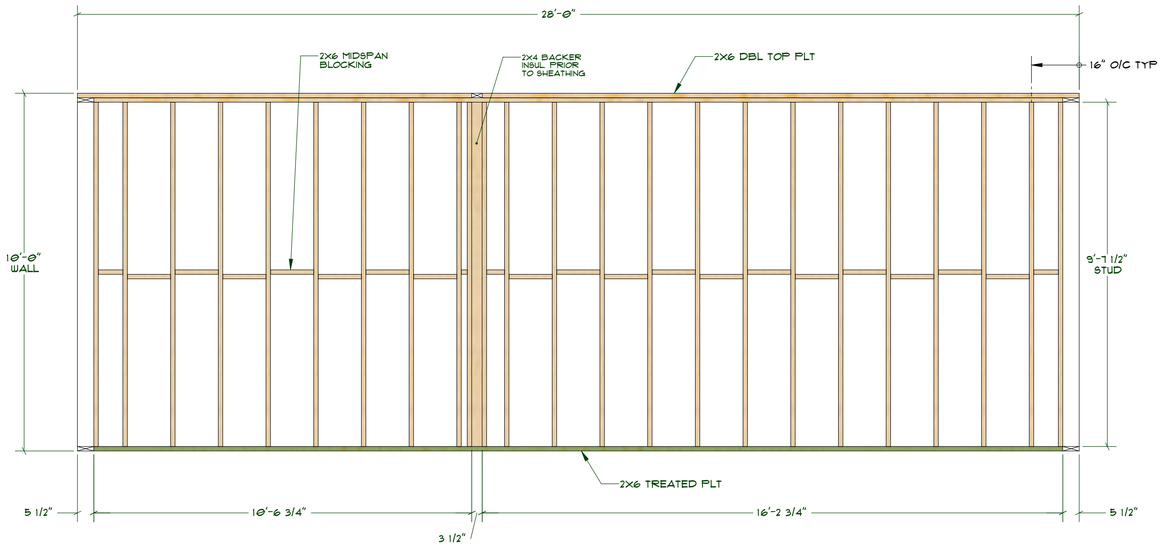

LEFT WALL FRAMING

SCALE: 1/2"=1'-0"

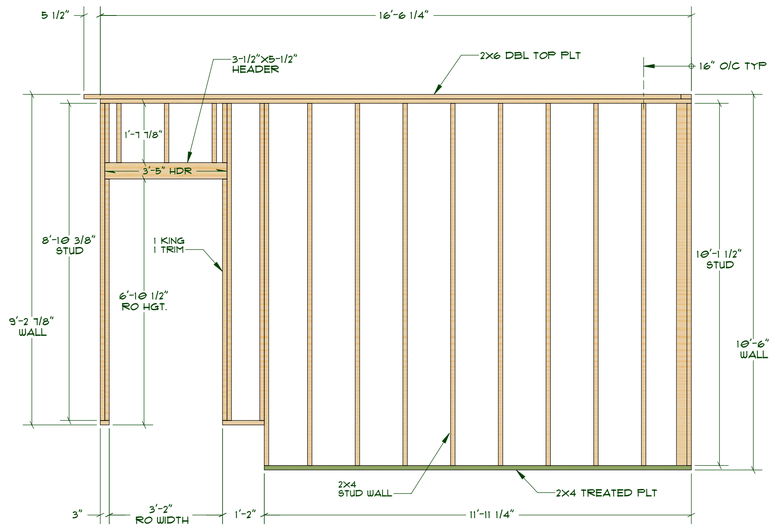

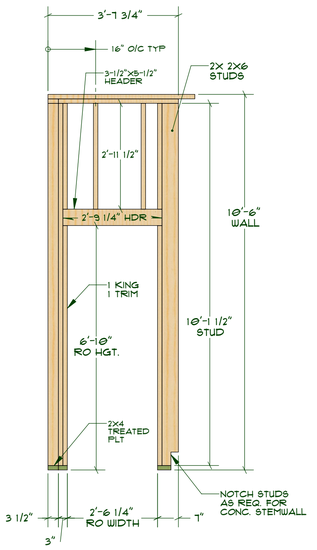

STAIRS WALL FRAMING

SCALE: 1/2"=1'-0"

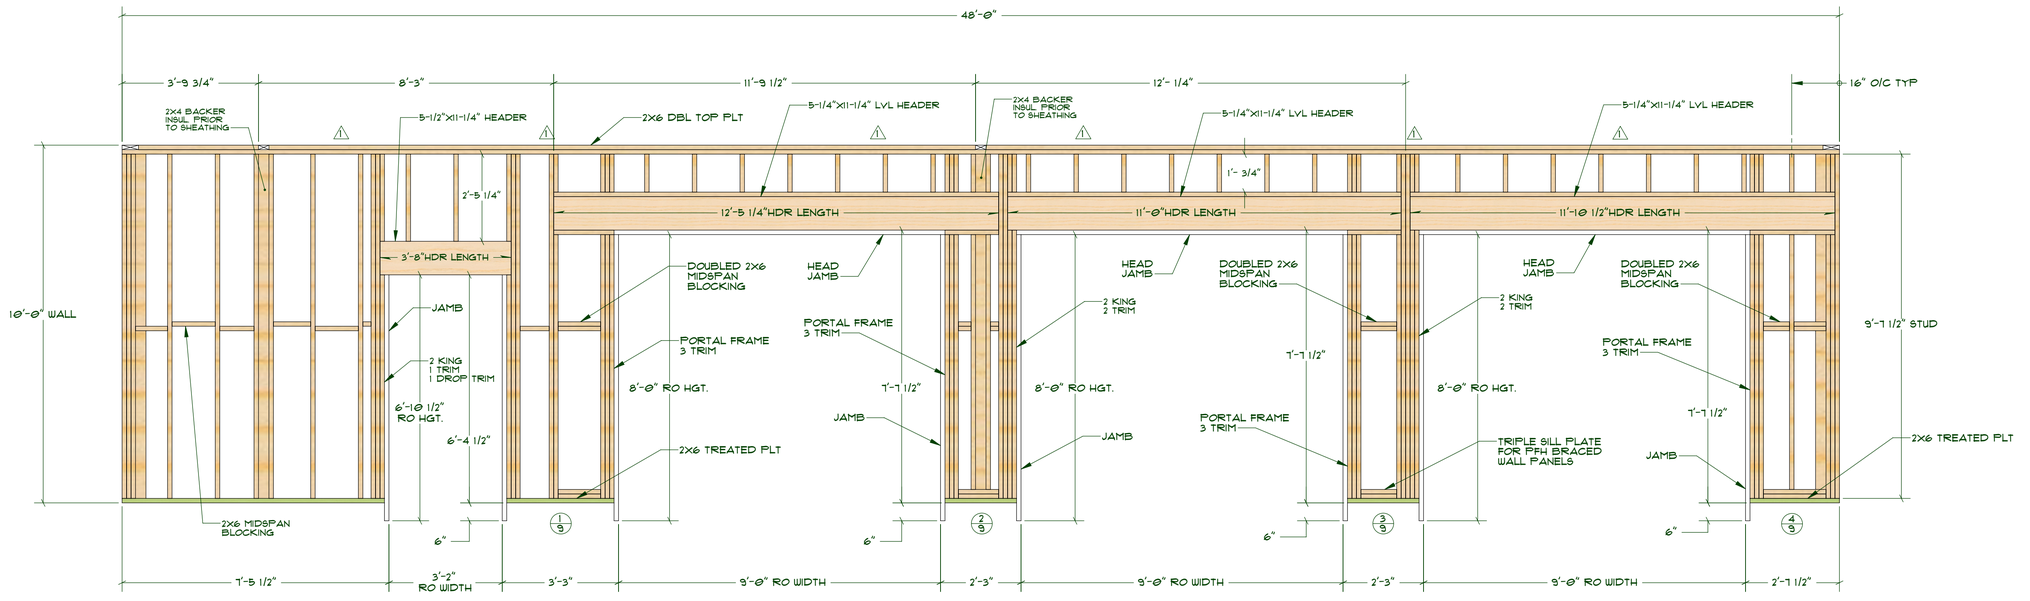

FRONT WALL FRAMING

SCALE: 1/2"=1'-0"

WALL FRAMING NOTES:

1. VERIFY ALL ROUGH OPENING WIDTHS AND HEIGHTS OF DOORS & WINDOWS.
2. ALL EXTERIOR WALLS 2X6 STUDS UNLESS OTHERWISE INDICATED.
3. ALL INTERIOR WALL 2X4 STUDS UNLESS OTHERWISE INDICATED.
4. SEE SHEET 3 FOR EMBEDDED HOLDOWNS PLACEMENT.
5. EXT. WALLS 7/16 OSB SHEATHING AND NAILED W/ 8d NAILS @ 6" O/C EDGES AND 12" O/C FIELD.

⚠ 2X6 STUD/BLOCKING REINF. FOR VERTICAL LOAD TRANSFER OF GIRDER TRUSSES.

MEDEEK DESIGN INC.
35535 SW CONAR BEACH WA 97335
(503) 812-1933
DESIGN.MEDEEK.COM

THESE PLANS ARE COPYRIGHTED BY MEDEEK DESIGN INC. IT IS ILLEGAL TO MAKE CHANGES TO THESE PLANS WITHOUT THE PERMISSION OF MEDEEK DESIGN INC.

PLAN NO. GARAGE4828-A6D-3
SCALE: 1:24
REVISION: A1.2

DESIGNED BY: NPW
DATE: 10/12/2014

SHEET CONTENTS: WALL FRAMING ELEVATIONS (1)

REVISION HISTORY:

CUSTOMER:
LOCATION:

SHEET 6 OF 18

PRINTED: 10/13/2014 LAST SAVED BY: Administrator